

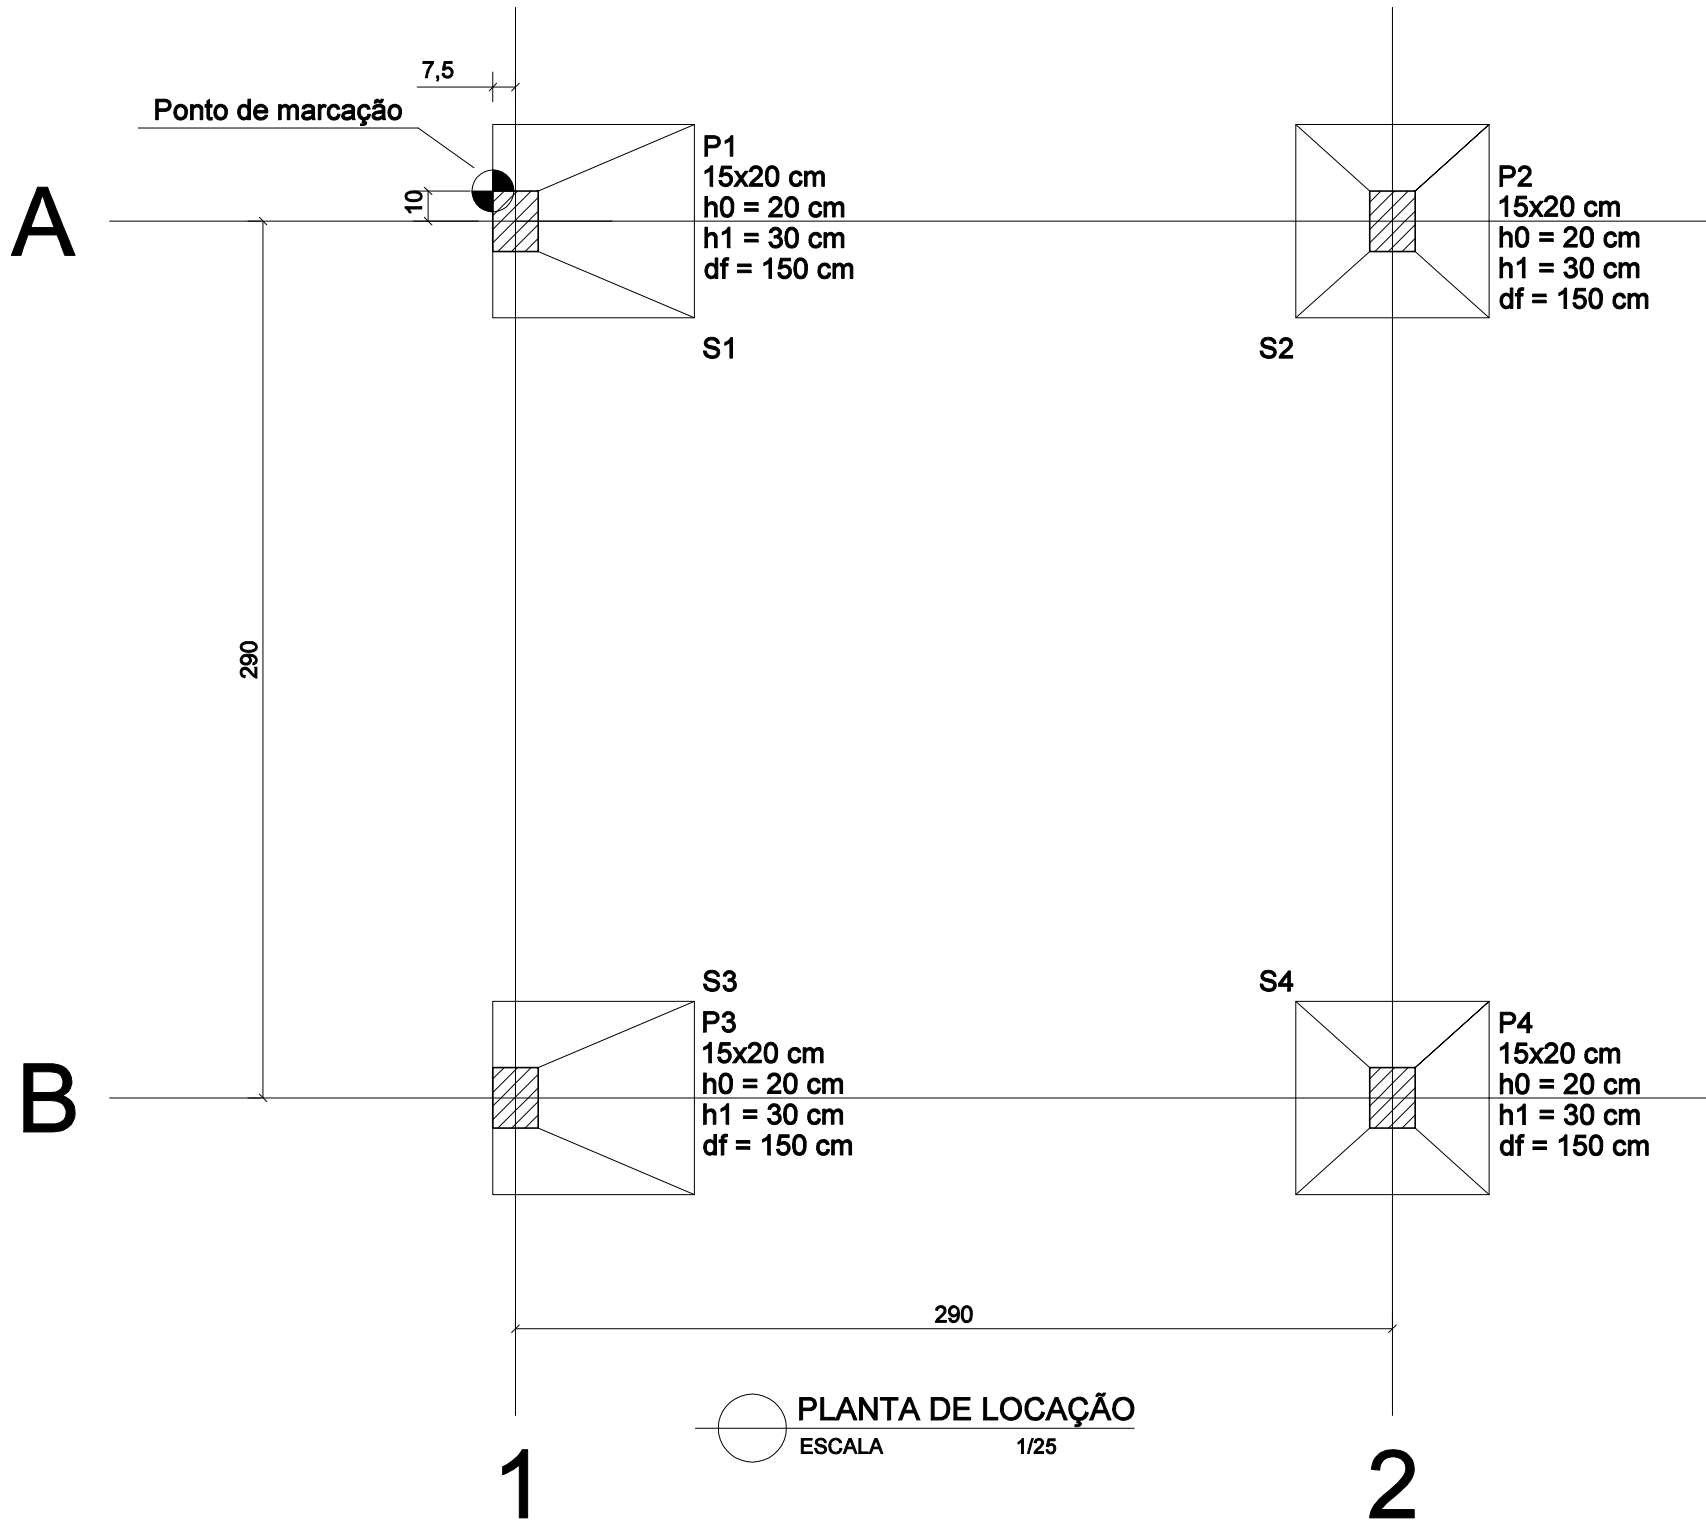


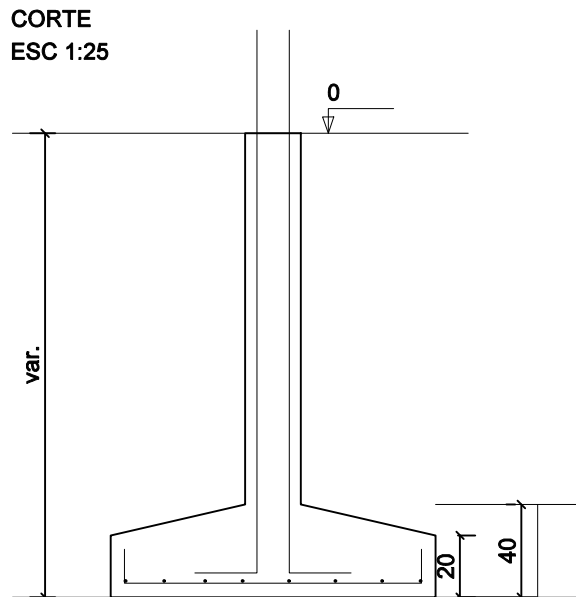

S1=S2=S3=S4

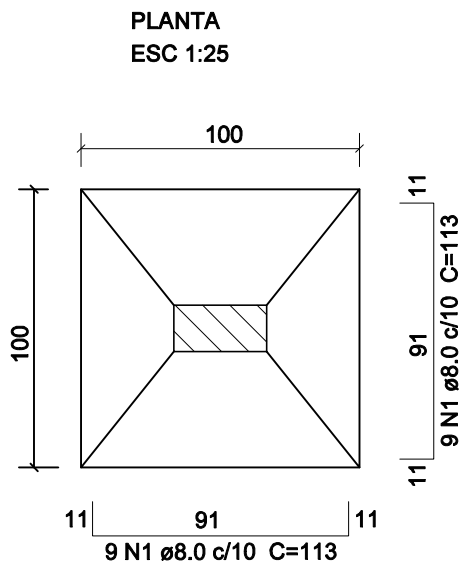

RELAÇÃO DO AÇO

AÇO	N	DIAM (mm)	QUANT	C.UNIT (cm)	C.TOTAL (cm)
CA50	1	8.0	72	113	8136




RESUMO DO AÇO

AÇO	DIAM (mm)	C.TOTAL (m)	PESO + 10% (kg)
CA50	8.0	81.36	35.80
PESO TOTAL (kg)		CA50	35.80

P1=P2=P3=P4



1ª laje

ESC 1:20

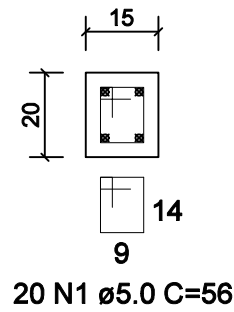

Baldrame

ESC 1:20

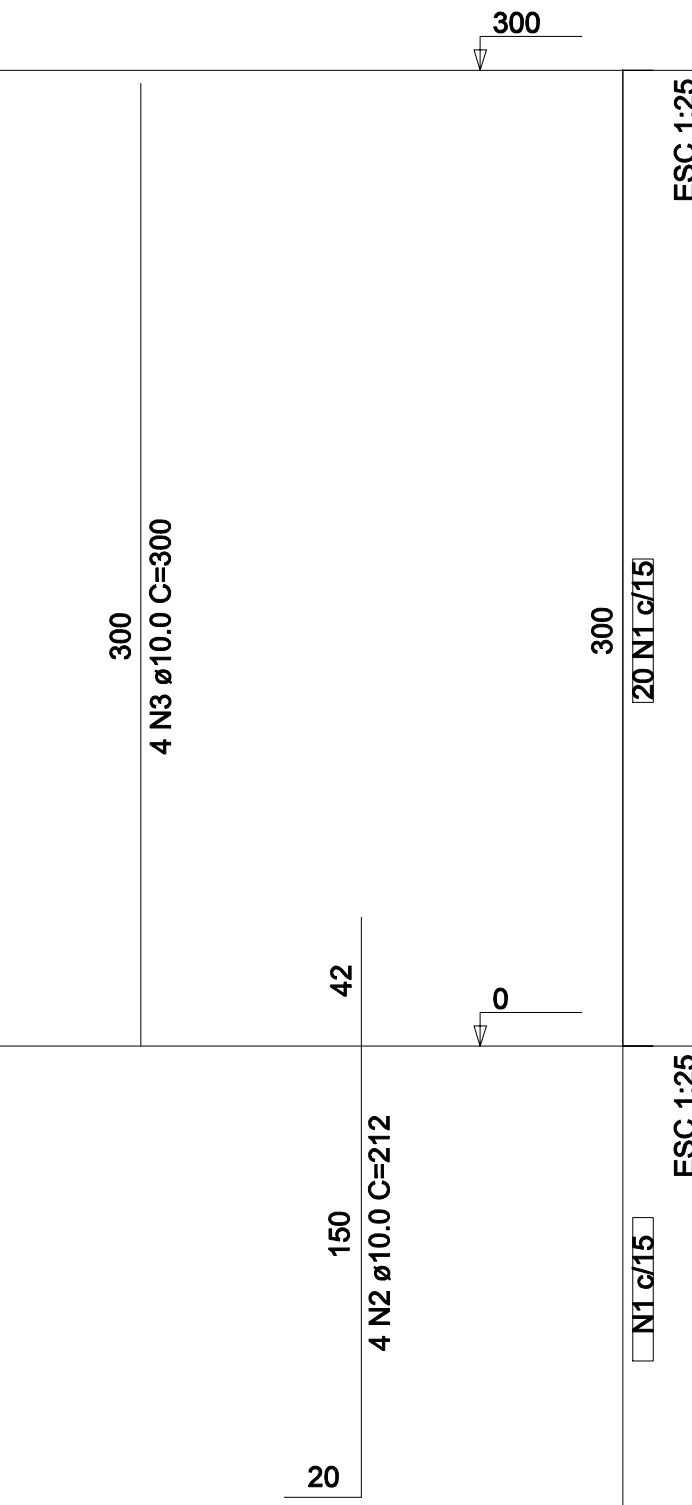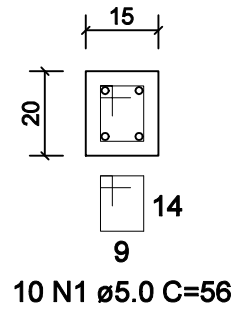

RELAÇÃO DO AÇO

AÇO	N	DIAM (mm)	QUANT	C.UNIT (cm)	C.TOTAL (cm)
CA60	1	5.0	120	56	6720
CA50	2	10.0	16	212	3392
	3	10.0	16	300	4800

RESUMO DO AÇO

AÇO	DIAM (mm)	C.TOTAL (m)	PESO + 10% (kg)
CA50	10.0	81.92	55,60
CA60	5.0	67.20	11,38
PESO TOTAL (kg)		CA50	55,60
		CA60	11,38

